



Appendix C
Project Mapping and Alignment Sheets
Part 2 of 2

[illegible]

RIGHT - OF - WAY	TRACT NUMBERS					CROSSING				

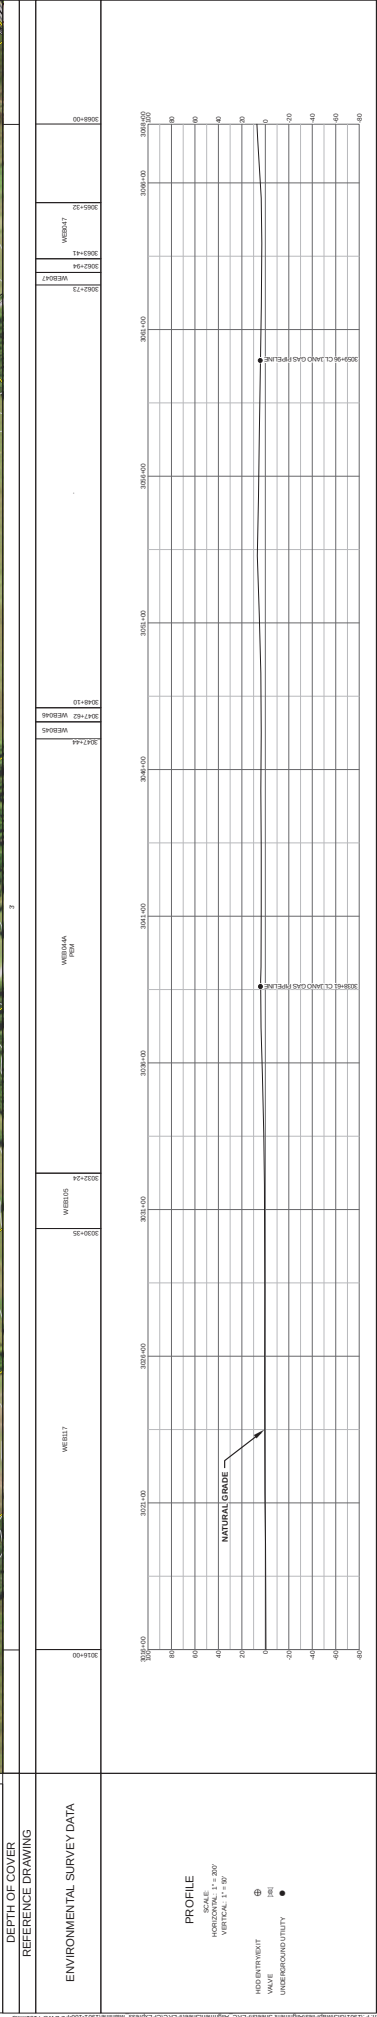

HYDROSTATIC TEST SECTION		TEST SECTION - 1	

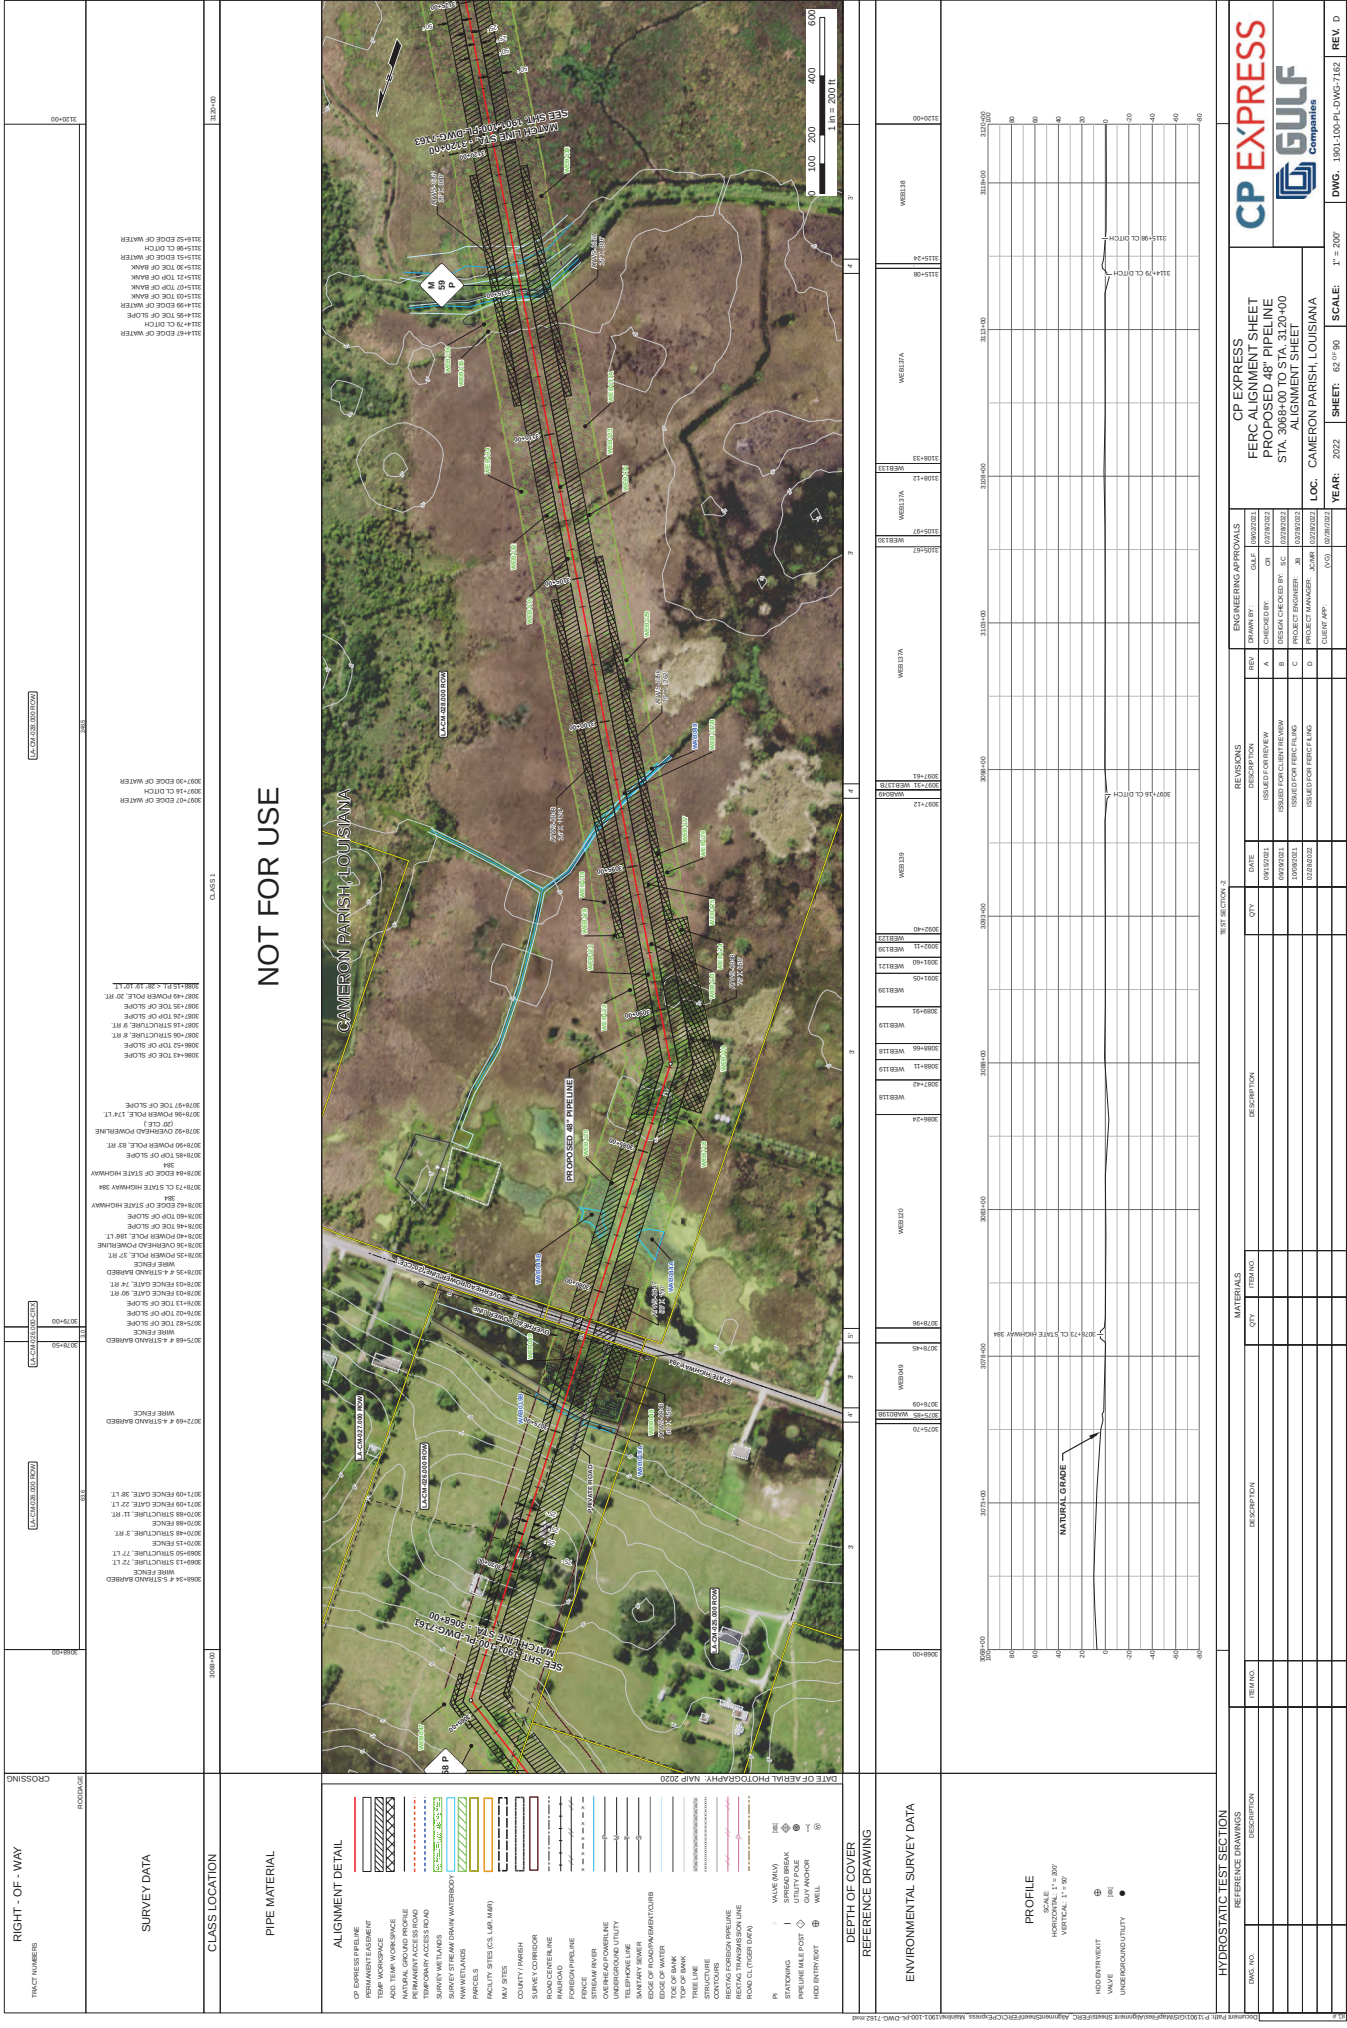



TRACT NUMBERS

CROSSING

RIGHT - OF - WAY

ROD/CASE

3528+00

3528+77

3529+00

SURVEY DATA

3528+00

3528+77

3529+00

3529+77

<

[illegible]

[illegible]

[illegible]

